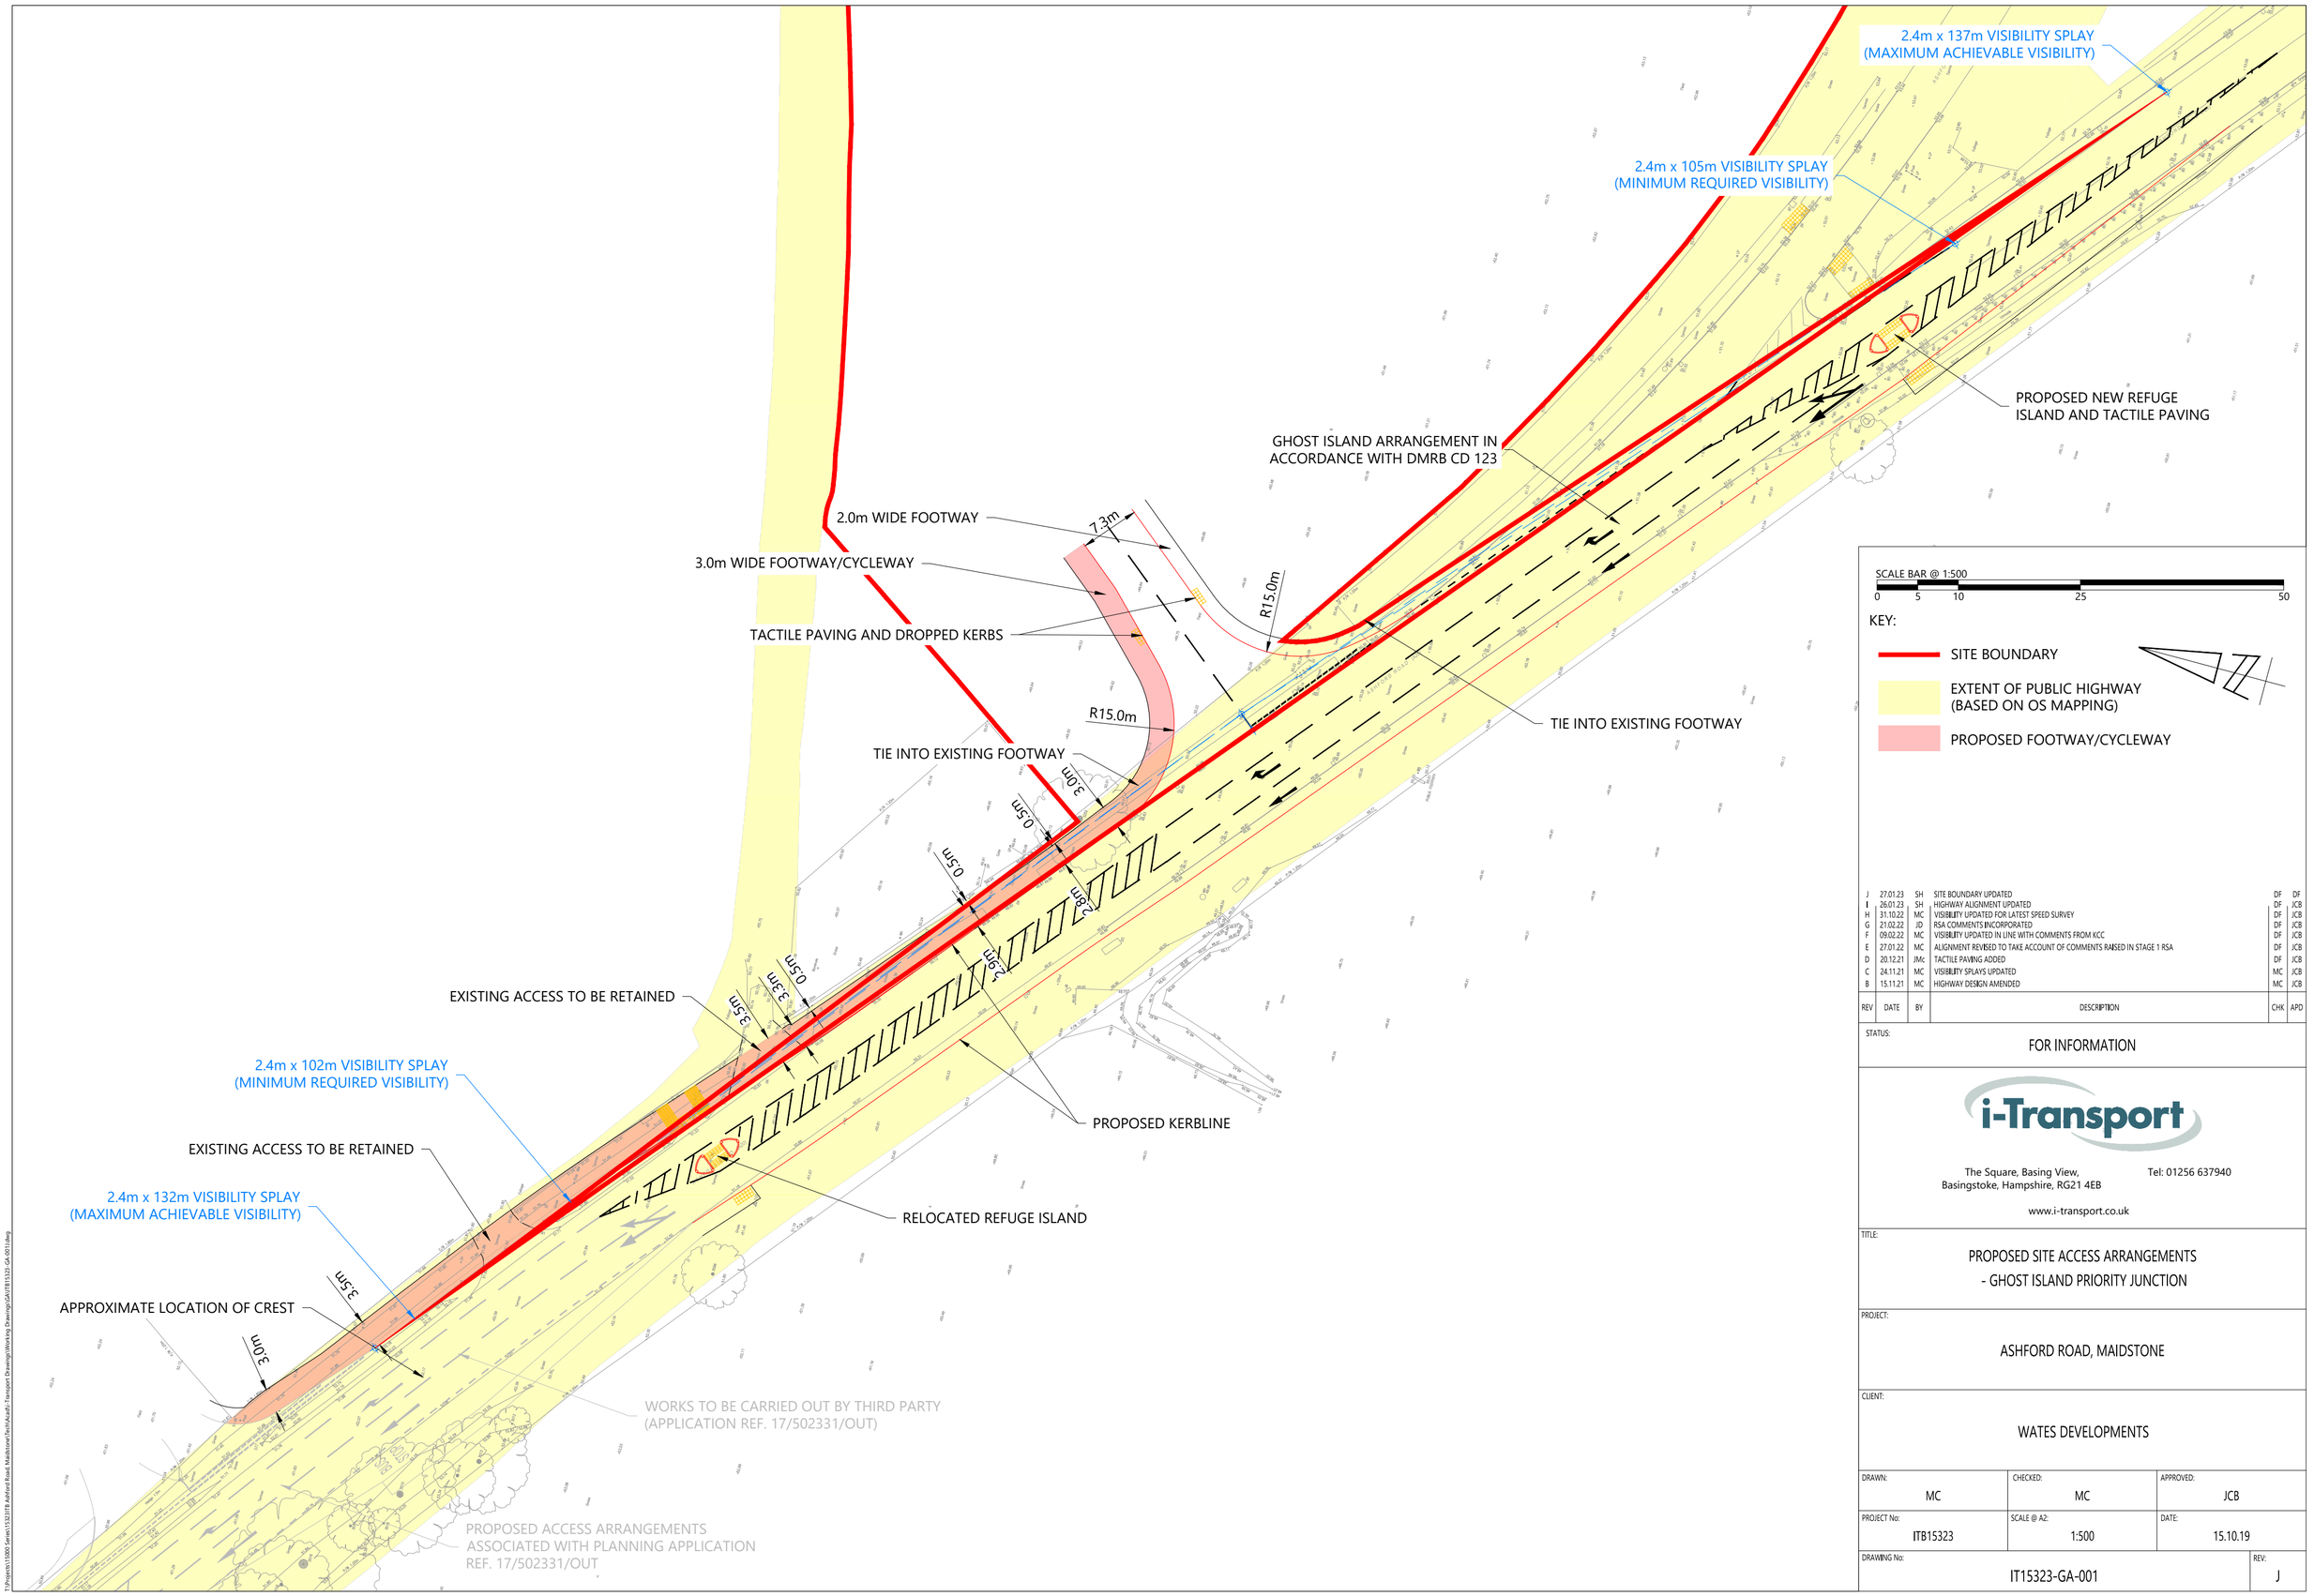


| REV | DATE | BY | DESCRIPTION | CHK | APD |
|---|---|---|---|---|---|
| J | 27.01.23 | SH | SITE BOUNDARY UPDATED | DF | DF |
| I | 26.01.23 | SH | HIGHWAY ALIGNMENT UPDATED | DF | JCB |
| H | 31.10.22 | MC | VISIBILITY UPDATED FOR LATEST SPEED SURVEY | DF | JCB |
| G | 21.02.22 | JD | RSA COMMENTS INCORPORATED | DF | JCB |
| F | 09.02.22 | MC | VISIBILITY UPDATED IN LINE WITH COMMENTS FROM KCC | DF | JCB |
| E | 27.01.22 | MC | ALIGNMENT REVISED TO TAKE ACCOUNT OF COMMENTS RAISED IN STAGE 1 RSA | DF | JCB |
| D | 20.12.21 | JMc | TACTILE PAVING ADDED | DF | JCB |
| C | 24.11.21 | MC | VISIBILITY SPLAYS UPDATED | MC | JCB |
| B | 15.11.21 | MC | HIGHWAY DESIGN AMENDED | MC | JCB |

STATUS:

FOR INFORMATION

i-Transport

The Square, Basing View,
Basingstoke, Hampshire, RG21 4EB

Tel: 01256 637940

www.i-transport.co.uk

TITLE:

PROPOSED SITE ACCESS ARRANGEMENTS
- GHOST ISLAND PRIORITY JUNCTION

PROJECT:

ASHFORD ROAD, MAIDSTONE

CLIENT:

WATES DEVELOPMENTS

| DRAWN: | CHECKED: | APPROVED: |
|---|---|---|
| MC | MC | JCB |
| **PROJECT No:** | **SCALE @ A2:** | **DATE:** |
| ITB15323 | 1:500 | 15.10.19 |

DRAWING No: IT15323-GA-001 REV: J

T:\Projects\15000 Series\15323\ITB Ashford Road, Maidstone\Tech\Acad\i-Transport Drawings\Working Drawings\GA\ITB15323-GA-001.dwg