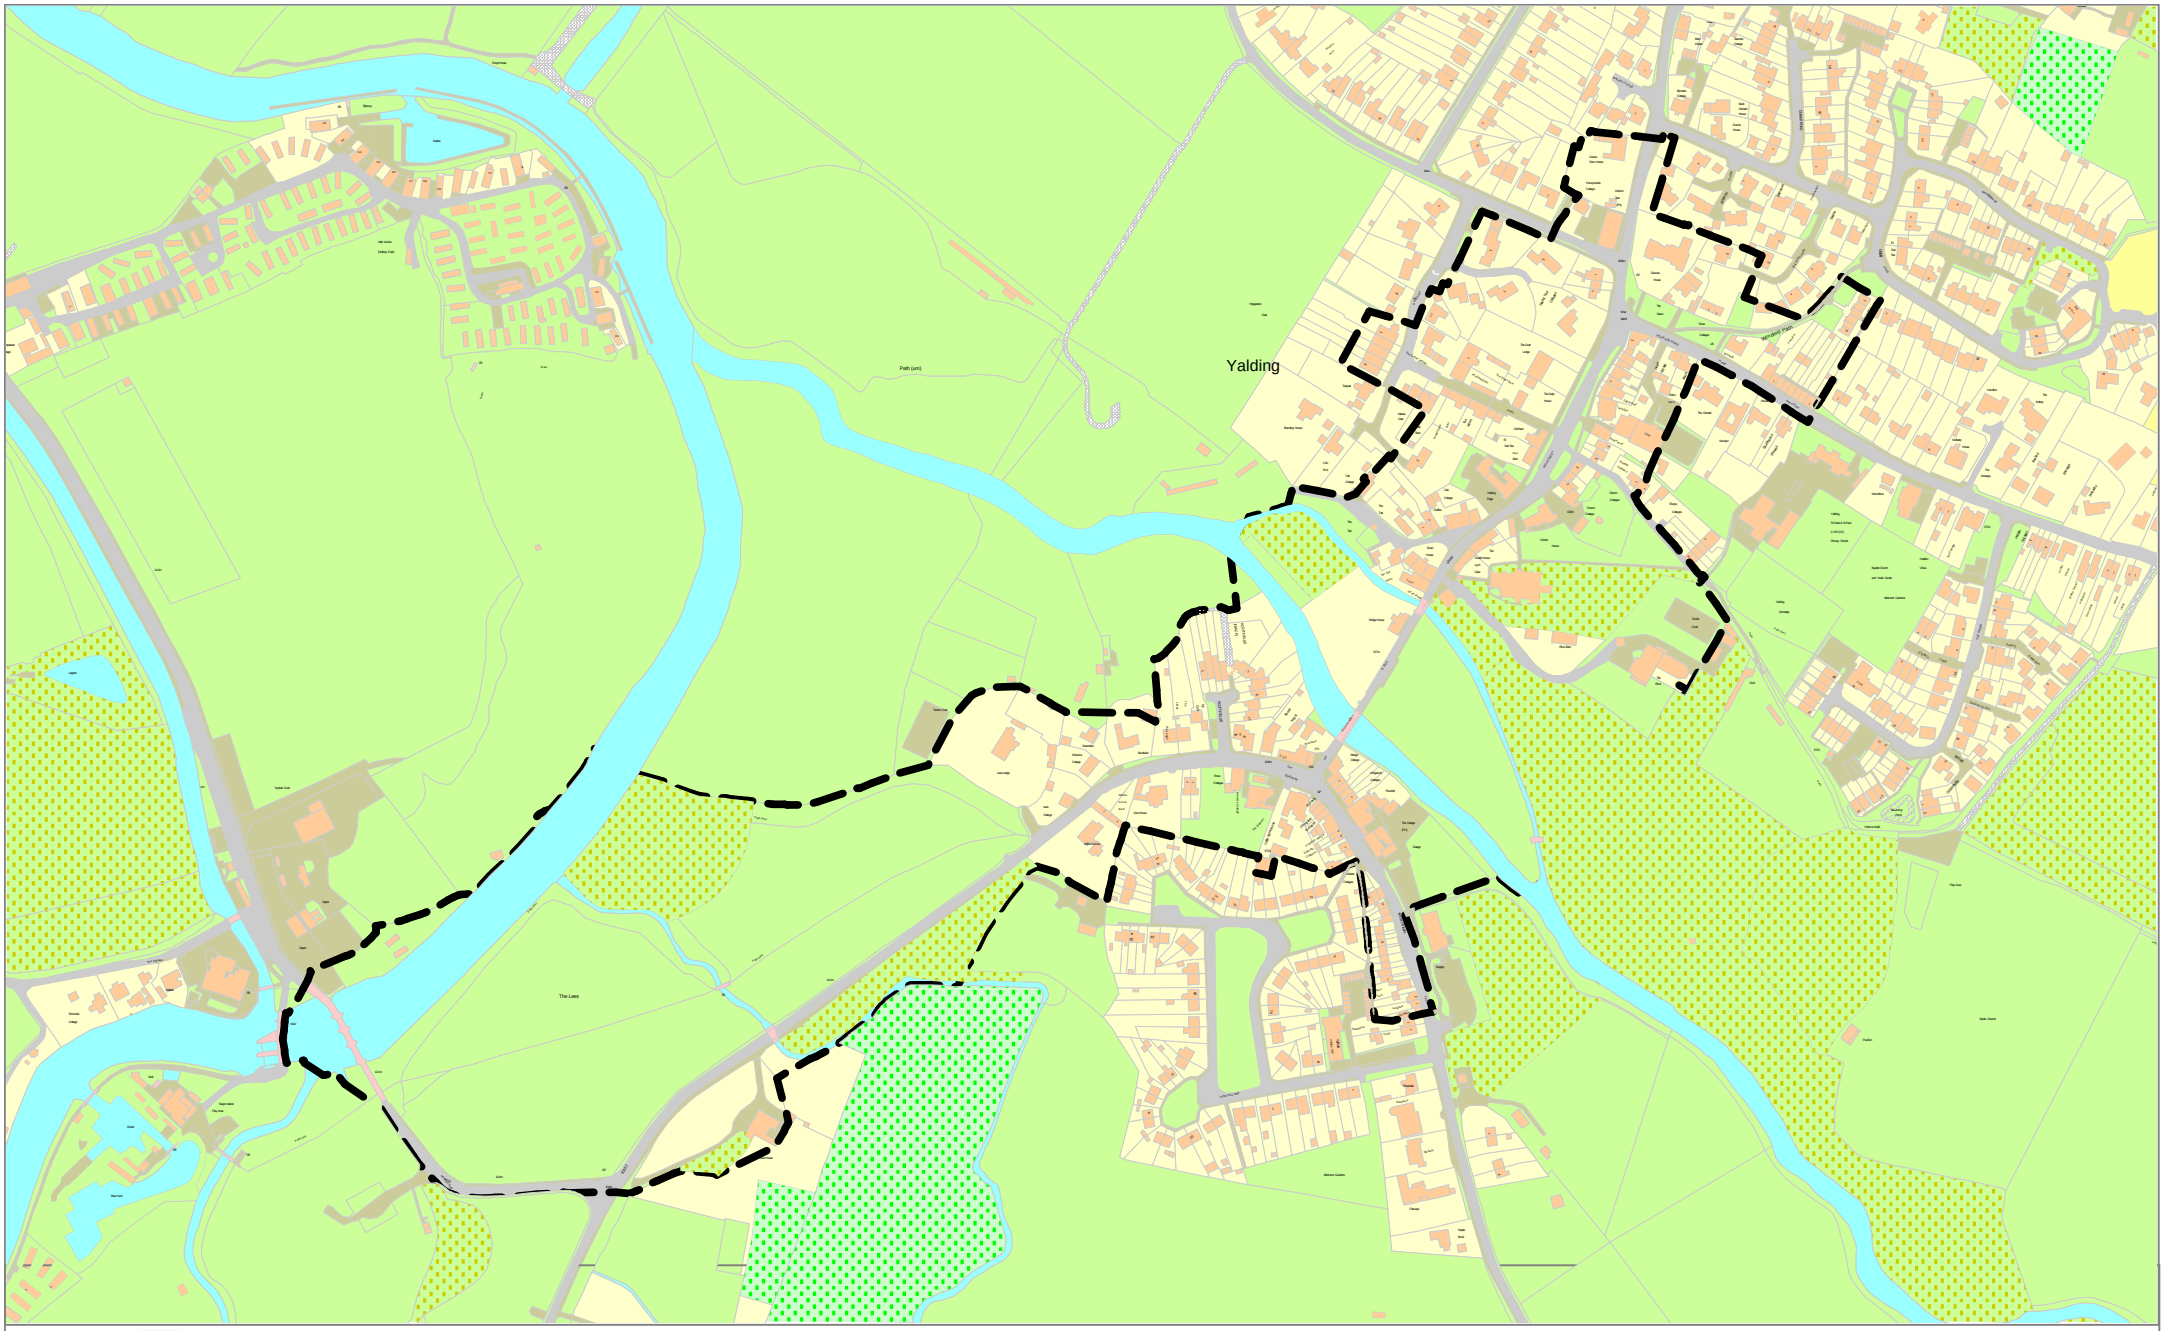

Yalding
Conservation Area

Reproduced from the Ordnance Survey mapping with the permission of the Controller of Her Majesty's Stationary Office © Crown copyright. Unauthorised reproduction infringes Crown copyright and may lead to prosecution or civil proceedings.
The Maidstone Borough Council Licence No AC0000807001.

2023 Scale 1:5000 Produced by GIS MidKent Services

N
W E
S